SITE PLAN LEGEND

###	BUILDING NUMBER	AM	AMENITY LOCATION
FDC	FIRE DEPARTMENT CONNECTION		INDICATES LOCATION OF HC UNITS

SITE PLAN IS FOR ILLUSTRATIVE PURPOSES ONLY.
SEE CIVIL PLANS FOR ADDITIONAL INFORMATION.

4 STORY PARKING GARAGE:

UNIT COUNT:
1 BR: 139 UNITS (57%)
2 BR: 94 UNITS (39%)
3 BR: 9 UNITS (4%)

TOTAL = 242 UNITS

PARKING:
418 SPACES/ 242 UNITS = 1.73 SPACES PER UNIT

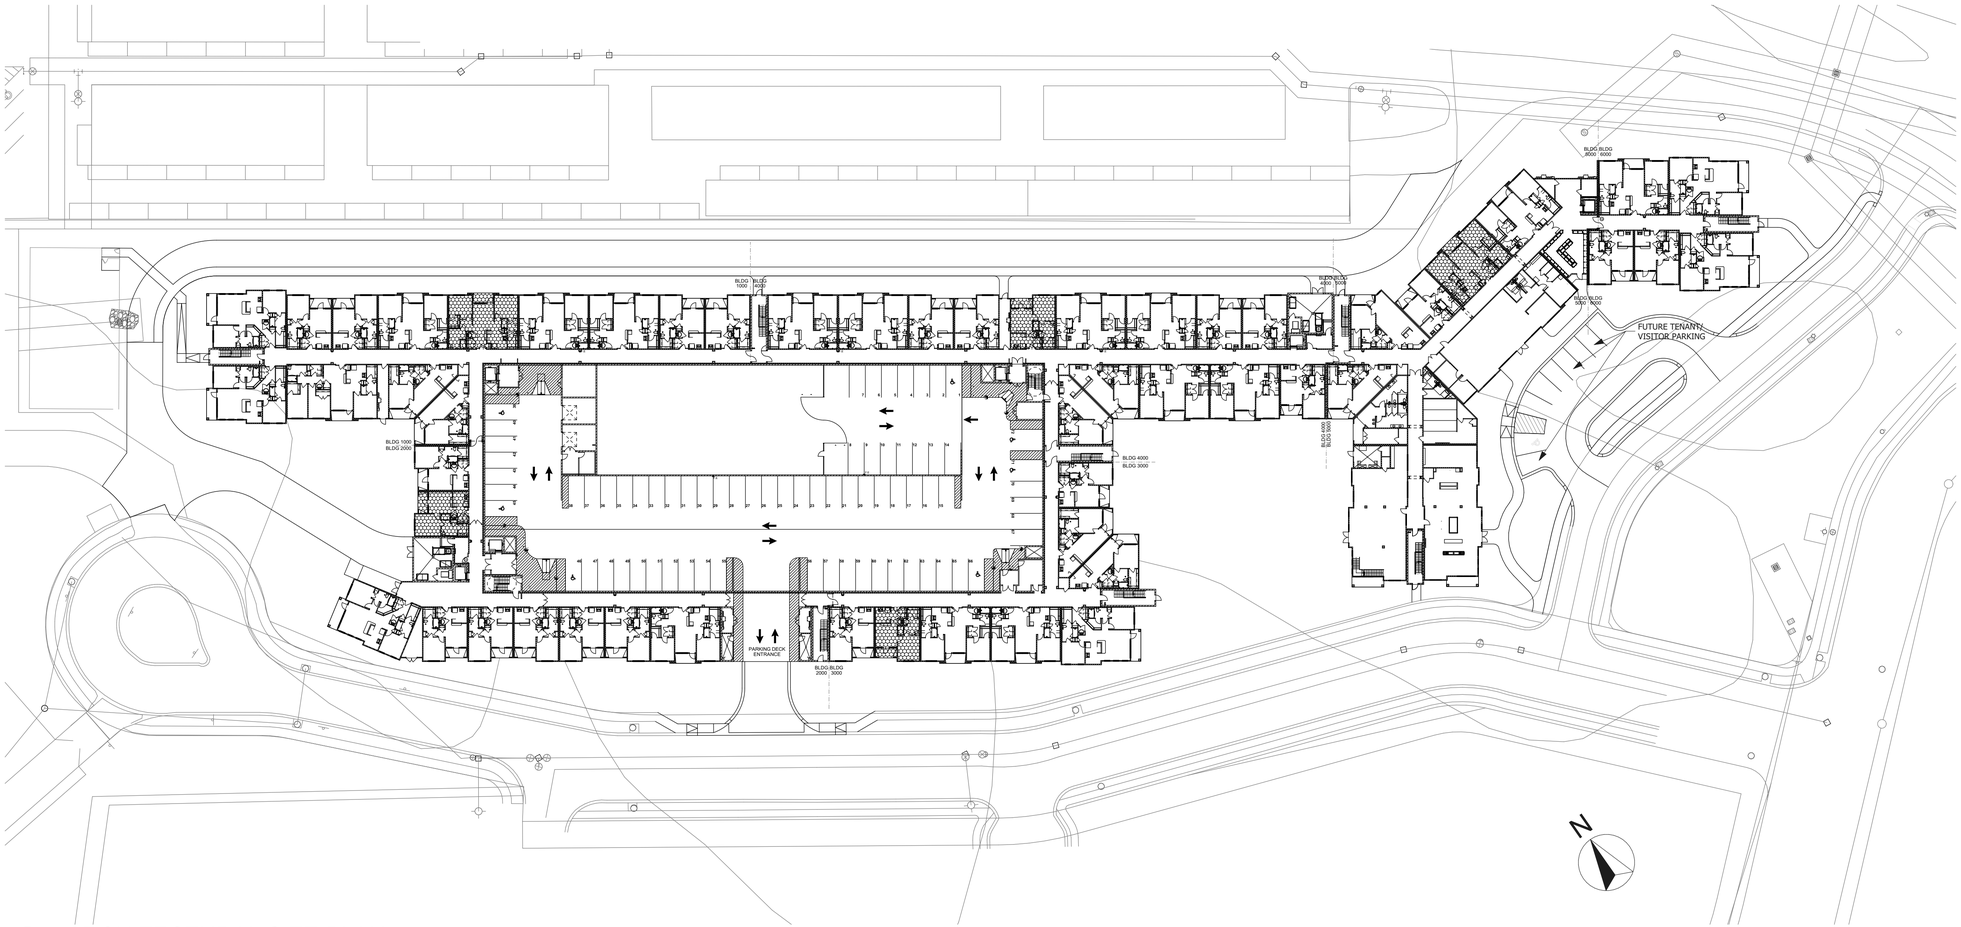

1
A0-1.0

ARCHITECTURAL SITE PLAN

SCALE: 1" = 40'

GEHEBER
LEWIS
ASSOCIATES

.ARCHITECTURE

1325 LOGAN CIRCLE NW. ATLANTA, GA 30318
T: 404.228.1958 | F: 404.228.8350
WWW.GLAATL.COM

THIS DRAWING IS AN INSTRUMENT OF SERVICE AND SHALL REMAIN THE PROPERTY OF THE ARCHITECT, AND SHALL NOT BE REPRODUCED, PUBLISHED OR USED IN ANY WAY WITHOUT THE CONSENT OF THE ARCHITECT. THIS DRAWING SHALL NOT BE SCALED. ©COPYRIGHT 2020 GLA-ATL LLC.

RELEASE DATES

REV	DATE	DESCRIPTION
	10/08/21	60% SET
	11/12/21	90% SET

STAMP:

STATE OF SOUTH CAROLINA
KERFOOT OUDEAN GEHEBER
ATLANTA, GA
3774
REGISTERED ARCHITECT

CLIENT:

DAVIS DEVELOPMENT

DAVIS DEVELOPMENT

STOCKBRIDGE, GEORGIA

PROJECT:

DANIEL ISLAND

CHARLESTON,
SOUTH CAROLINA

DRAWING TITLE:

ARCHITECTURAL SITE PLAN
& UNIT MATRIX

DRAWN BY:	CHECKED BY:
AM	BK
SCALE: AS NOTED	DATE: 02/11/21
PROJECT NUMBER: 2044	

DRAWING NUMBER:
A0-1.0

FOR CONSTRUCTION

Wednesday, February 23, 2022 2:51 PM

gla
GEHEBER
LEWIS
ASSOCIATES